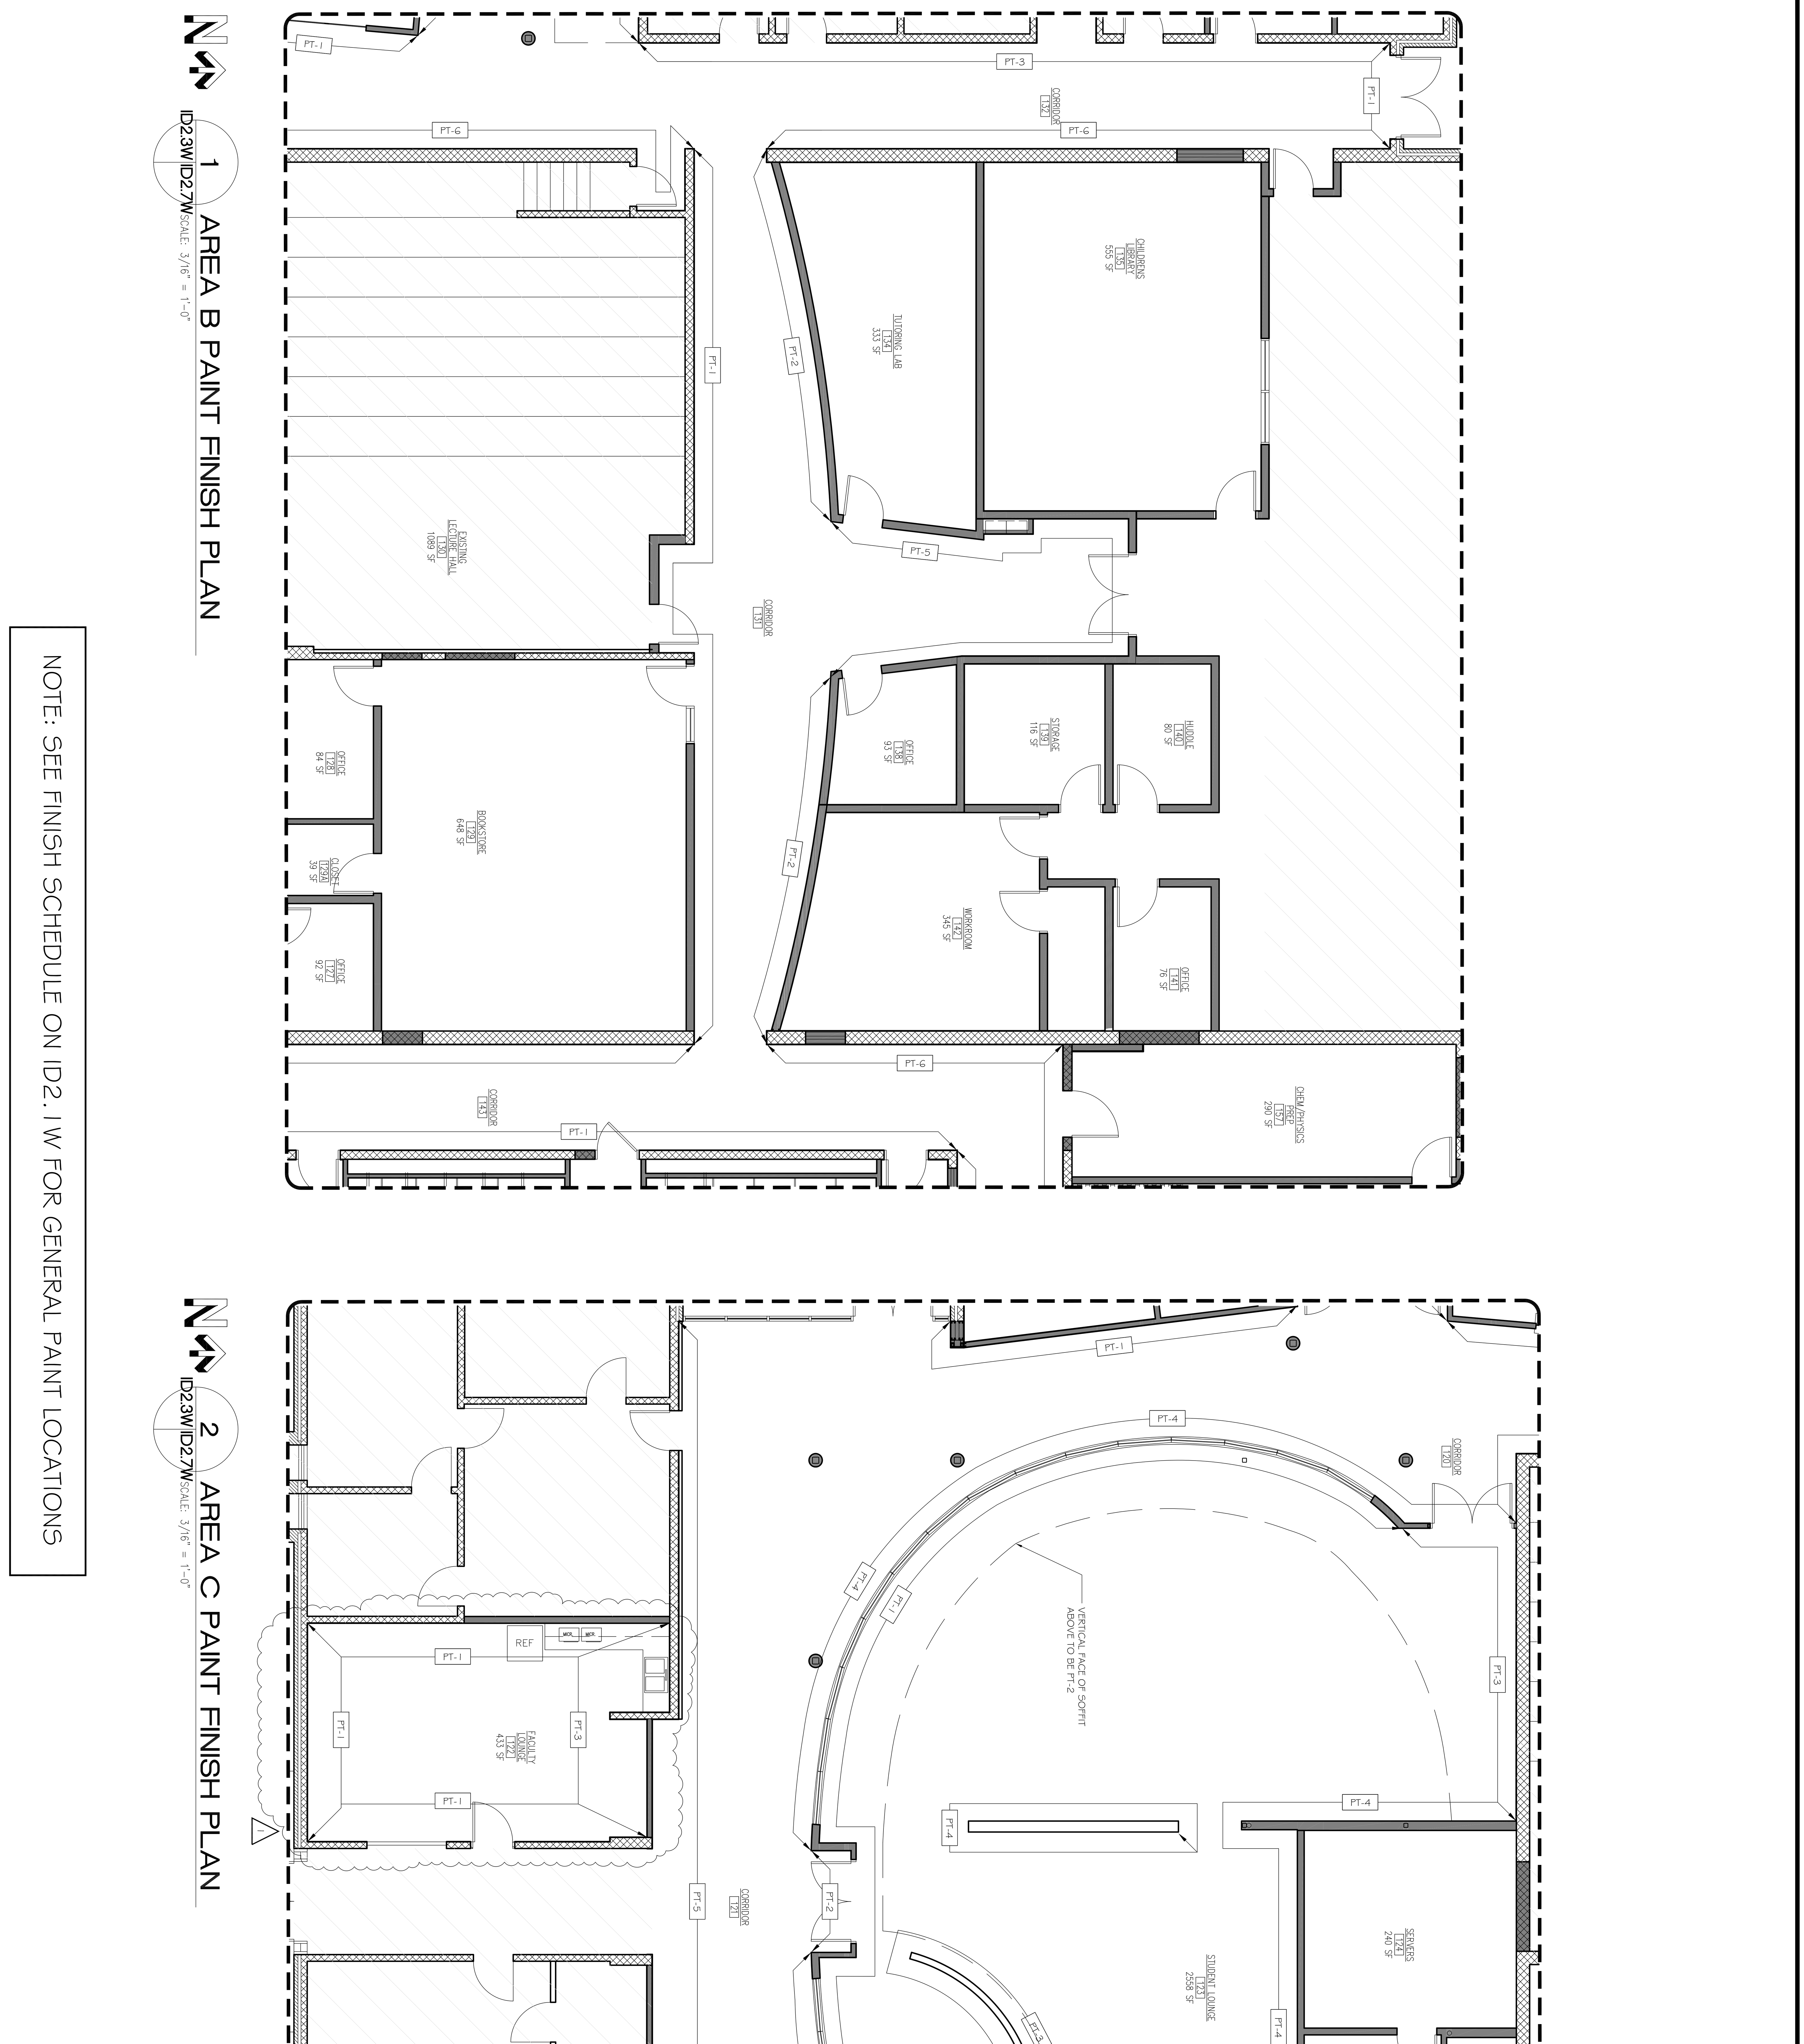

KSA
Interior Design
Post Office Box 2125
Glen Allen, VA 23058
p: 804.527.0131
f: 804.527.0623
ksainteriors.com

Sheet
ID2.7W
File Number
09004-WARSAW-SHT-CDSET

Date: JAN. 13, 2010

REVISIONS

1	FEB 9, 2010

WARSAW CAMPUS
AREAS B AND C PAINT FINISH PLAN

RAPPAHANNOCK
COMMUNITY COLLEGE
CAMPUS RENOVATIONS
WARSAW + GLENNS, VIRGINIA
PC: 260-17712

nbj ARCHITECTURE
A Professional Limited Company
GROVE PARK SQUARE
11537-B NUCKOLS ROAD
Richmond, Virginia 23059
☏(804) 273-9811 fax: (804) 273-9843